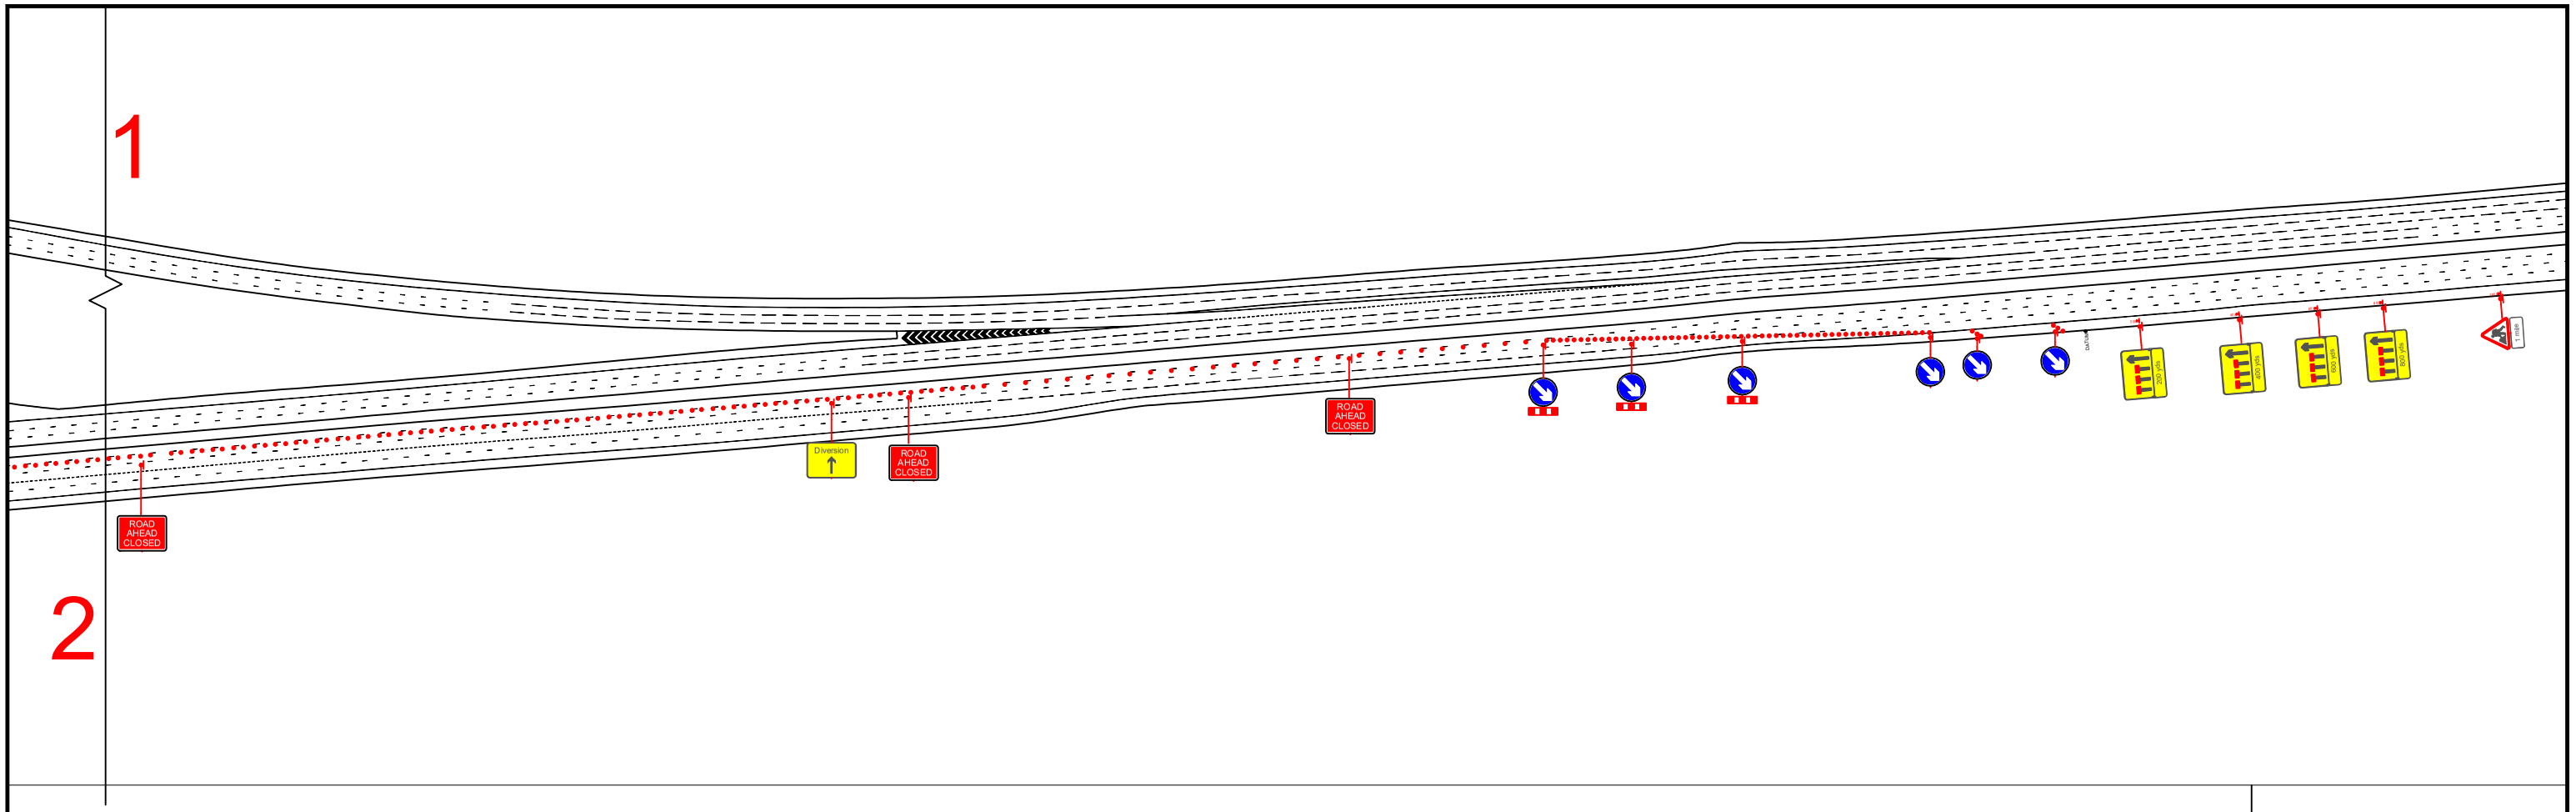

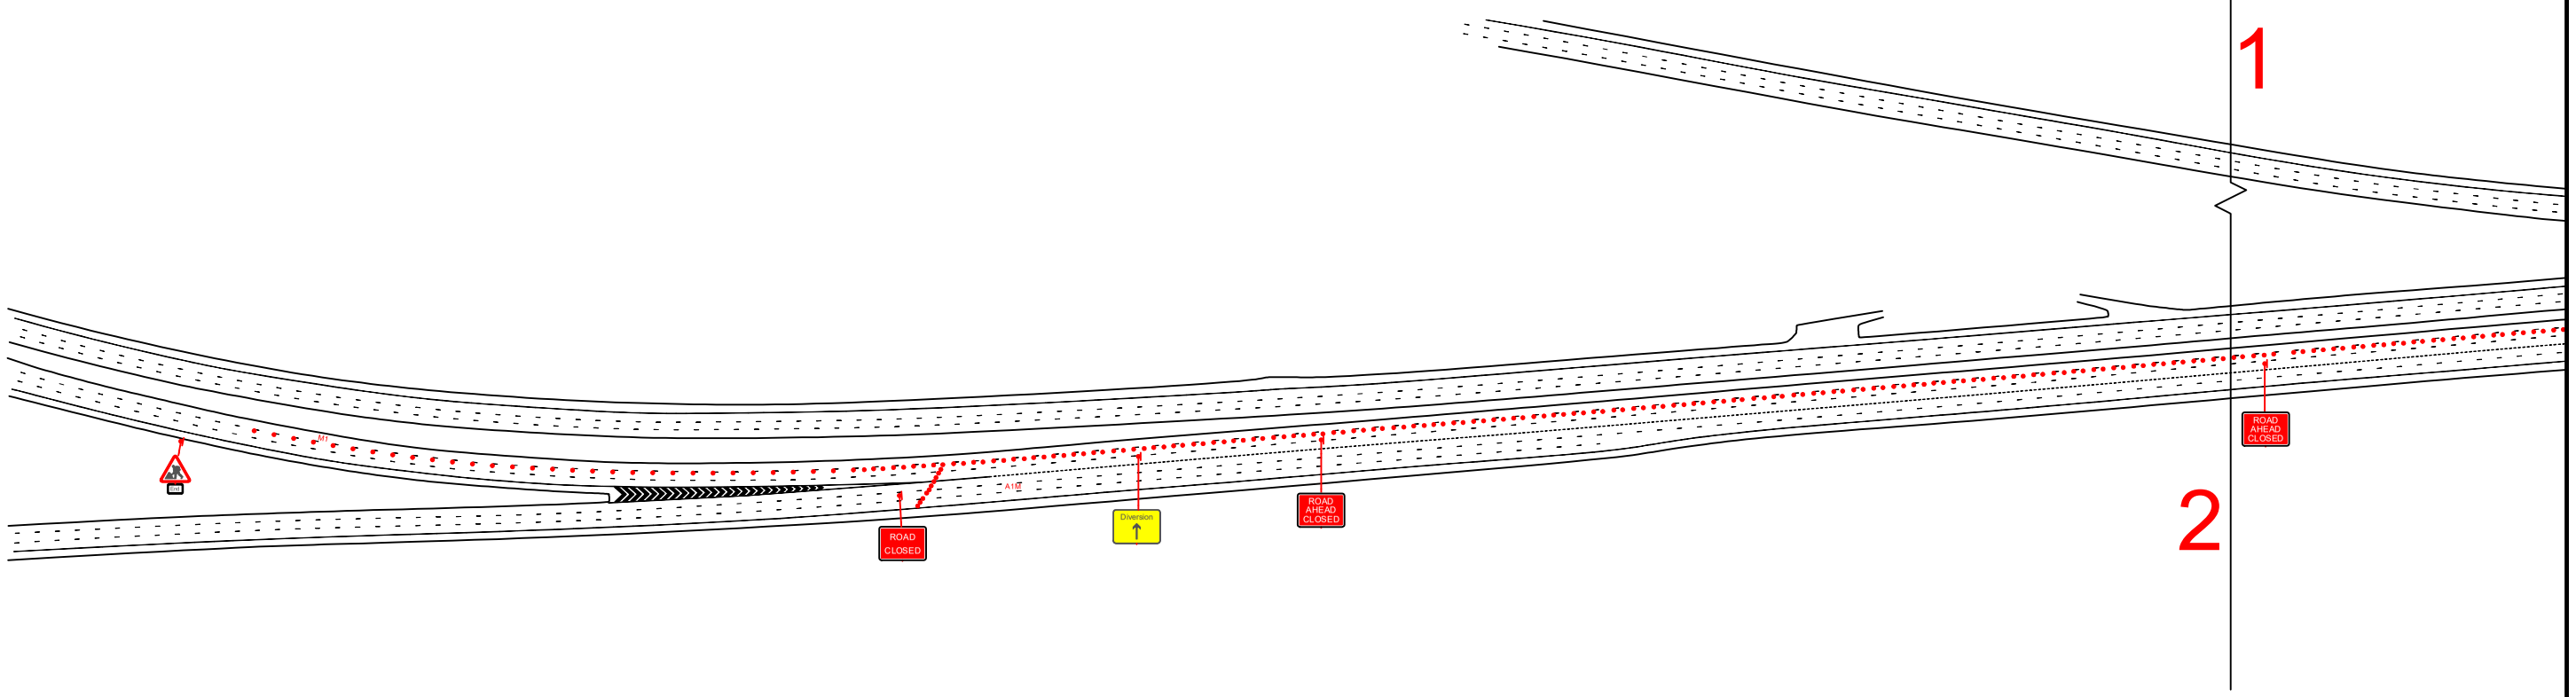

DIRECT TRAFFIC

Direct Traffic Management Ltd
Unit 26, Frontier Working Edwards Road
Thorne DN8 4HU
Tel:01405 817733 Fax:01405 813007
E-mail: info@Direct-Traffic.co.uk
www.Direct-Traffic.co.uk

Date: 01/08/2019

Scheme: A1M Junction M1

Client: Collett

Notes

All layouts drawn in accordance with Chapter 8 guidelines.
Drawing to be read in conjunction with relevant method statement and risk assessment.
Please check for amendments before use.

Crown Copyright. All rights reserved.
Unauthorised reproduction infringes Crown Copyright and may lead to prosecution or civil proceedings.

Drawing No: DTM2019-DF0129-01

A1M Junction M1

Road Closure and Diversion

Scale	Drawn	Authorised
NTS	DF	JN